ALTERNATIVE 1 ADVISORY DESIGN EXCEPTIONS AT THE BRISCO ROAD / US 101 INTERCHANGE

BRISCO ROAD/HALCYON ROAD/ROUTE 101

CITY OF ARROYO GRANDE

JULY, 2015

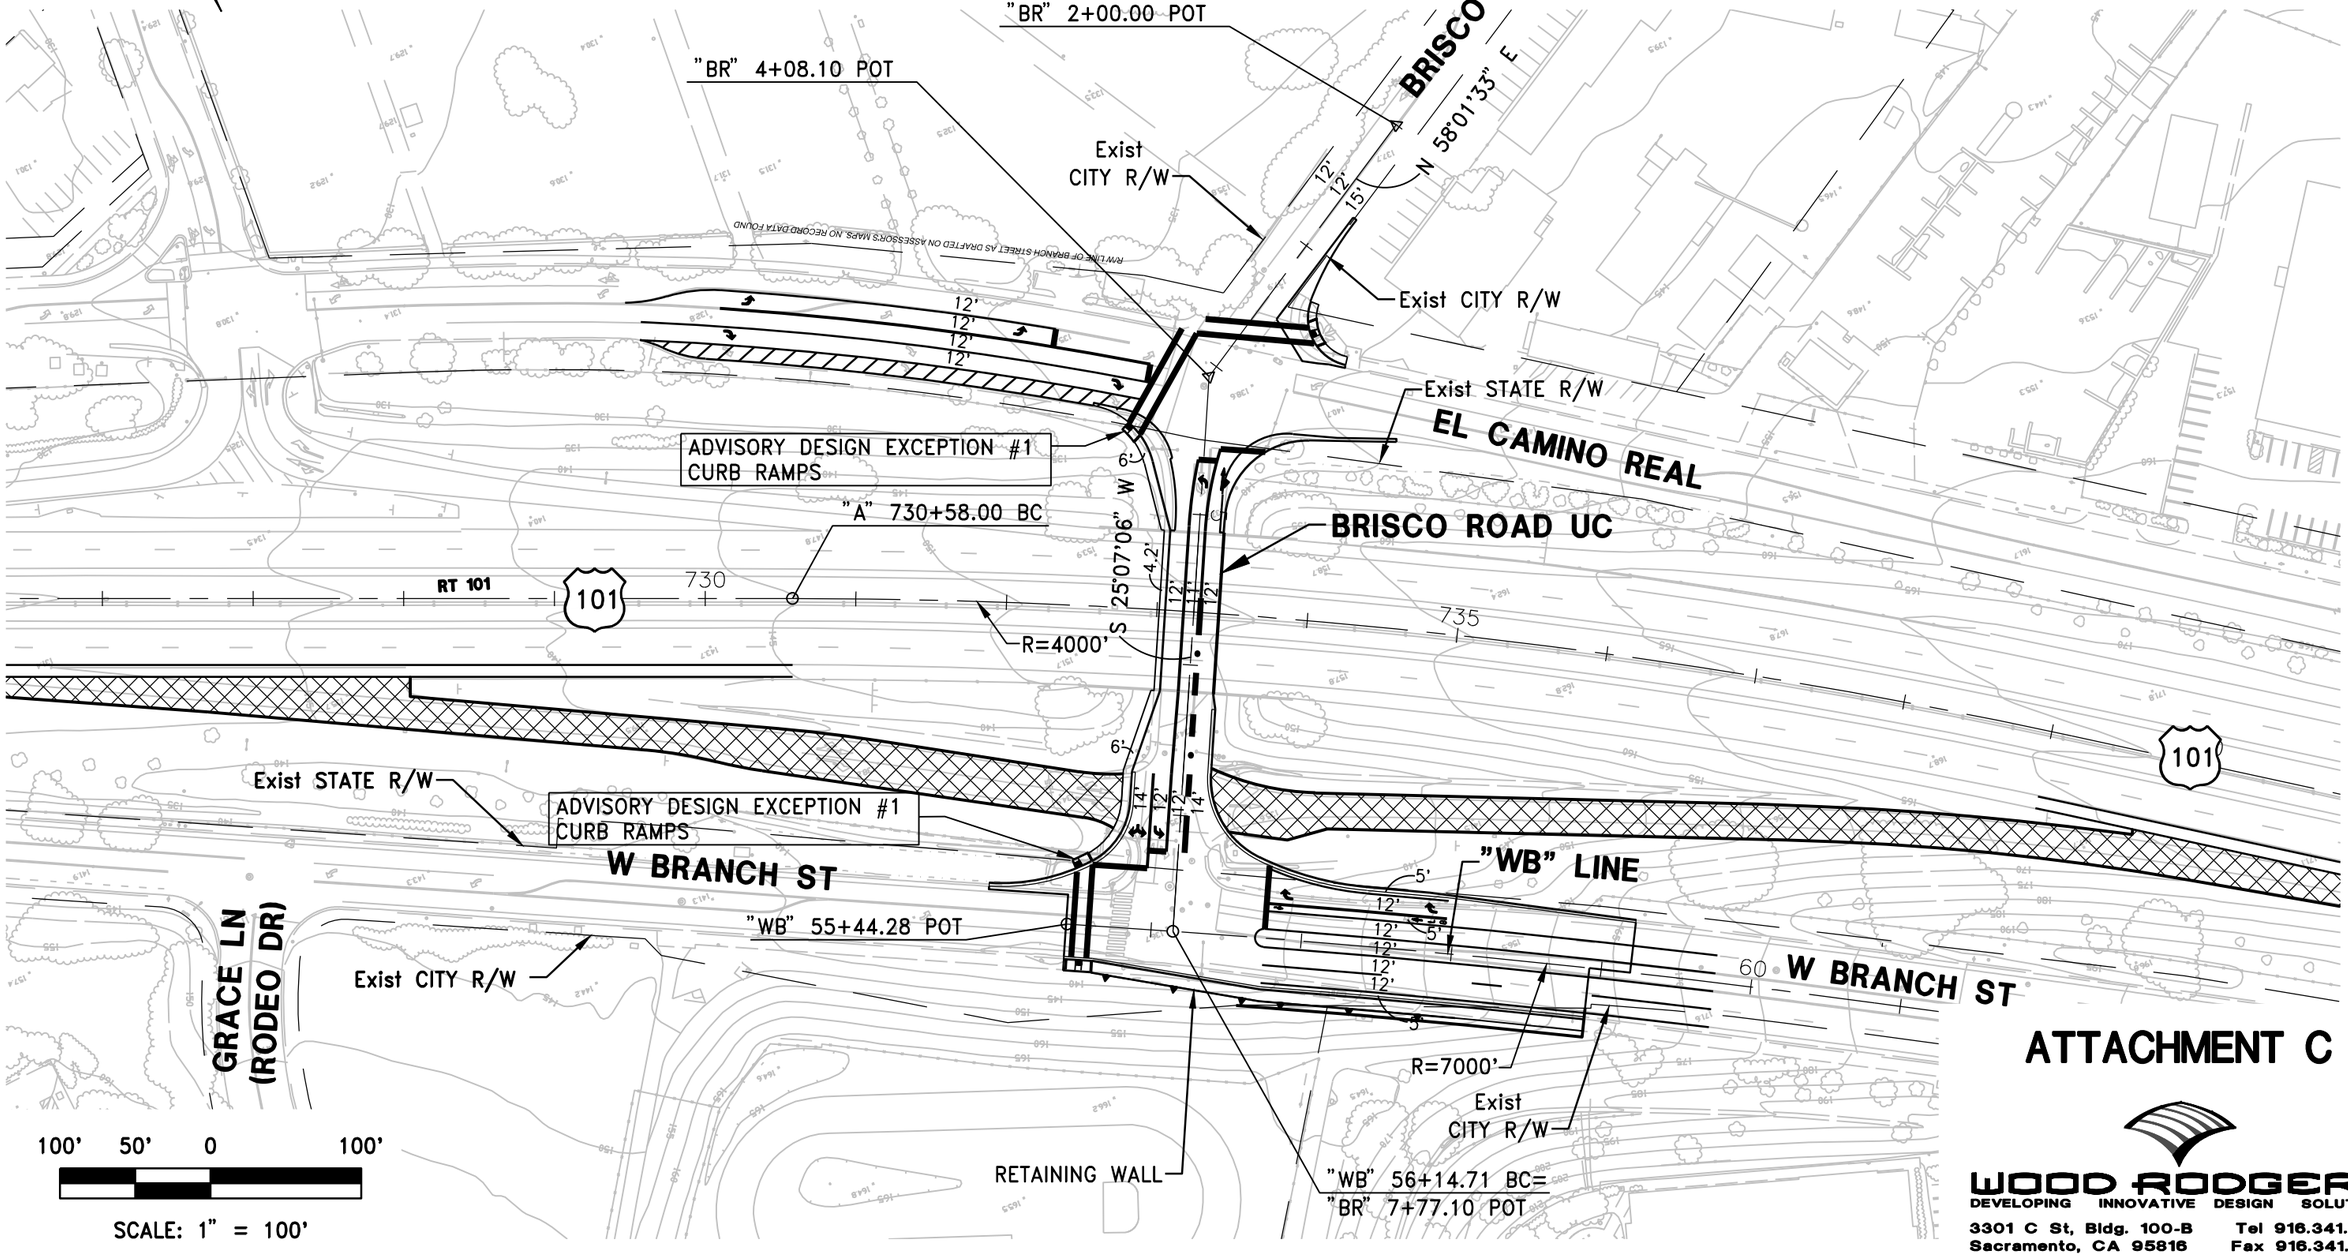

ATTACHMENT C

WOOD RODGERS
DEVELOPING INNOVATIVE DESIGN SOLUTIONS
3301 C St, Bldg. 100-B Tel 916.341.7760
Sacramento, CA 95816 Fax 916.341.7767

J:\Jobs\6094-004_Brisco\01_JC_PR\Civil\Exhibits\EXH-ADEFS_Alt1_plan_Brisco-brc.dwg 8/3/2015 4:02 PM Noomi Lieng